



THE PORT AUTHORITY
OF NEW YORK AND NEW JERSEY

CONFORMED DRAWING
08/23/94
SIGNED AND SEALED
COPY IS KEPT ON FILE


ORIGINAL SIGNED & SEALED BY
N.Y.P.E. (OR R.A.)

Joseph R. Loring
& Associates, Inc.
consulting engineers


One Pennsylvania Plaza
New York, New York 10119-0043
Tel: (212) 363-7400, Fax: (212) 363-7382

THE OFFICE OF
DAVID
ELIOT
LESCOWITZ
P.C.


LESLIE E. ROBERTSON
ASSOCIATES, R.L.L.P.
CONSULTING STRUCTURAL ENGINEERS
20 EAST 45TH STREET
NEW YORK, NY 10017-0002
TEL: (212) 697-8000 FAX: (212) 697-8000

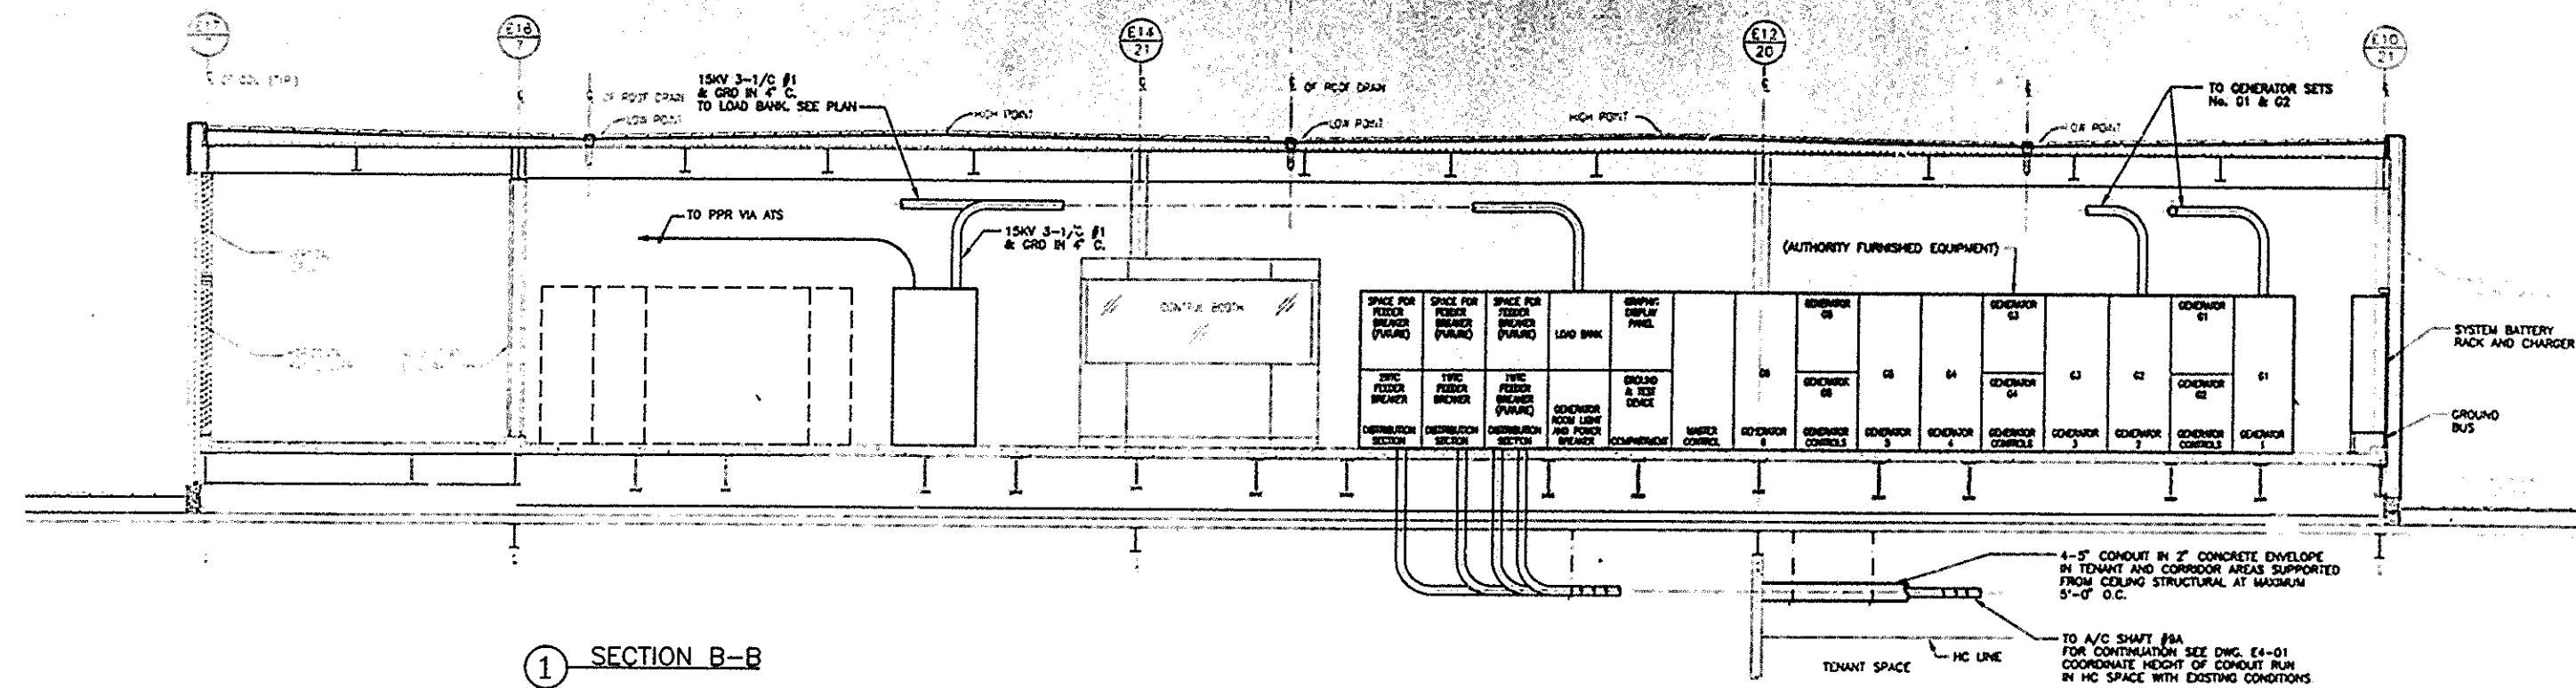

① SECTION B-B

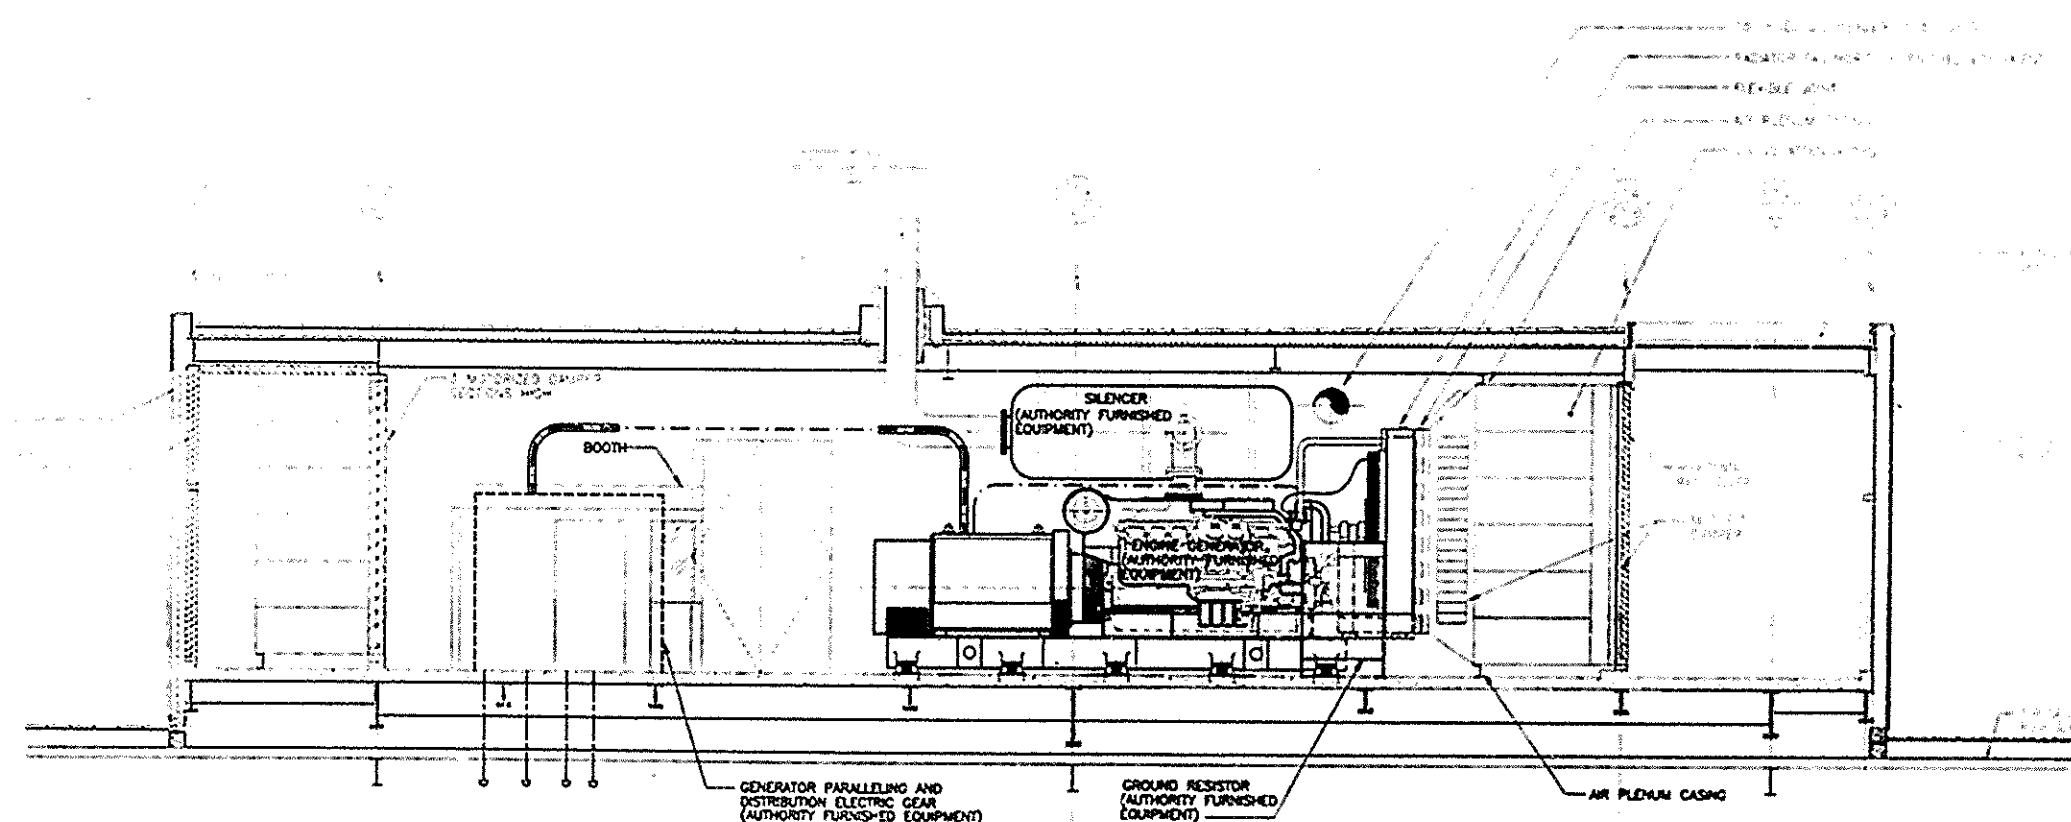

② SECTION A-A

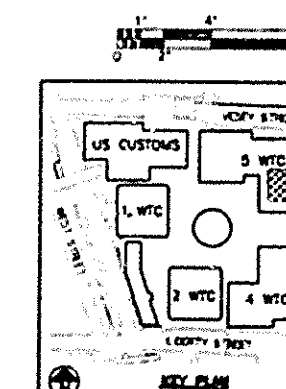

No. Date Revision Approved
Engineering Department
Design Divisions

The
World
Trade
Center

STANDBY POWER
5 WORLD TRADE CENTER
ELECTRICAL
GENERATOR BULKHEAD
ELEVATIONS

This drawing subject to conditions in contract
as well as all drawings and methods
herein are representative of the Authority and
may not be used without its written consent

DATE: 11/17/94
CONTRACT NUMBER: WTC-945.071
DRAWN BY: [Signature]
CHECKED BY: [Signature]
DATE: 11/17/94
CONTRACT NUMBER: WTC-945.071
DRAWING NUMBER: E2-05